10 NUMBER OF CAR PARK

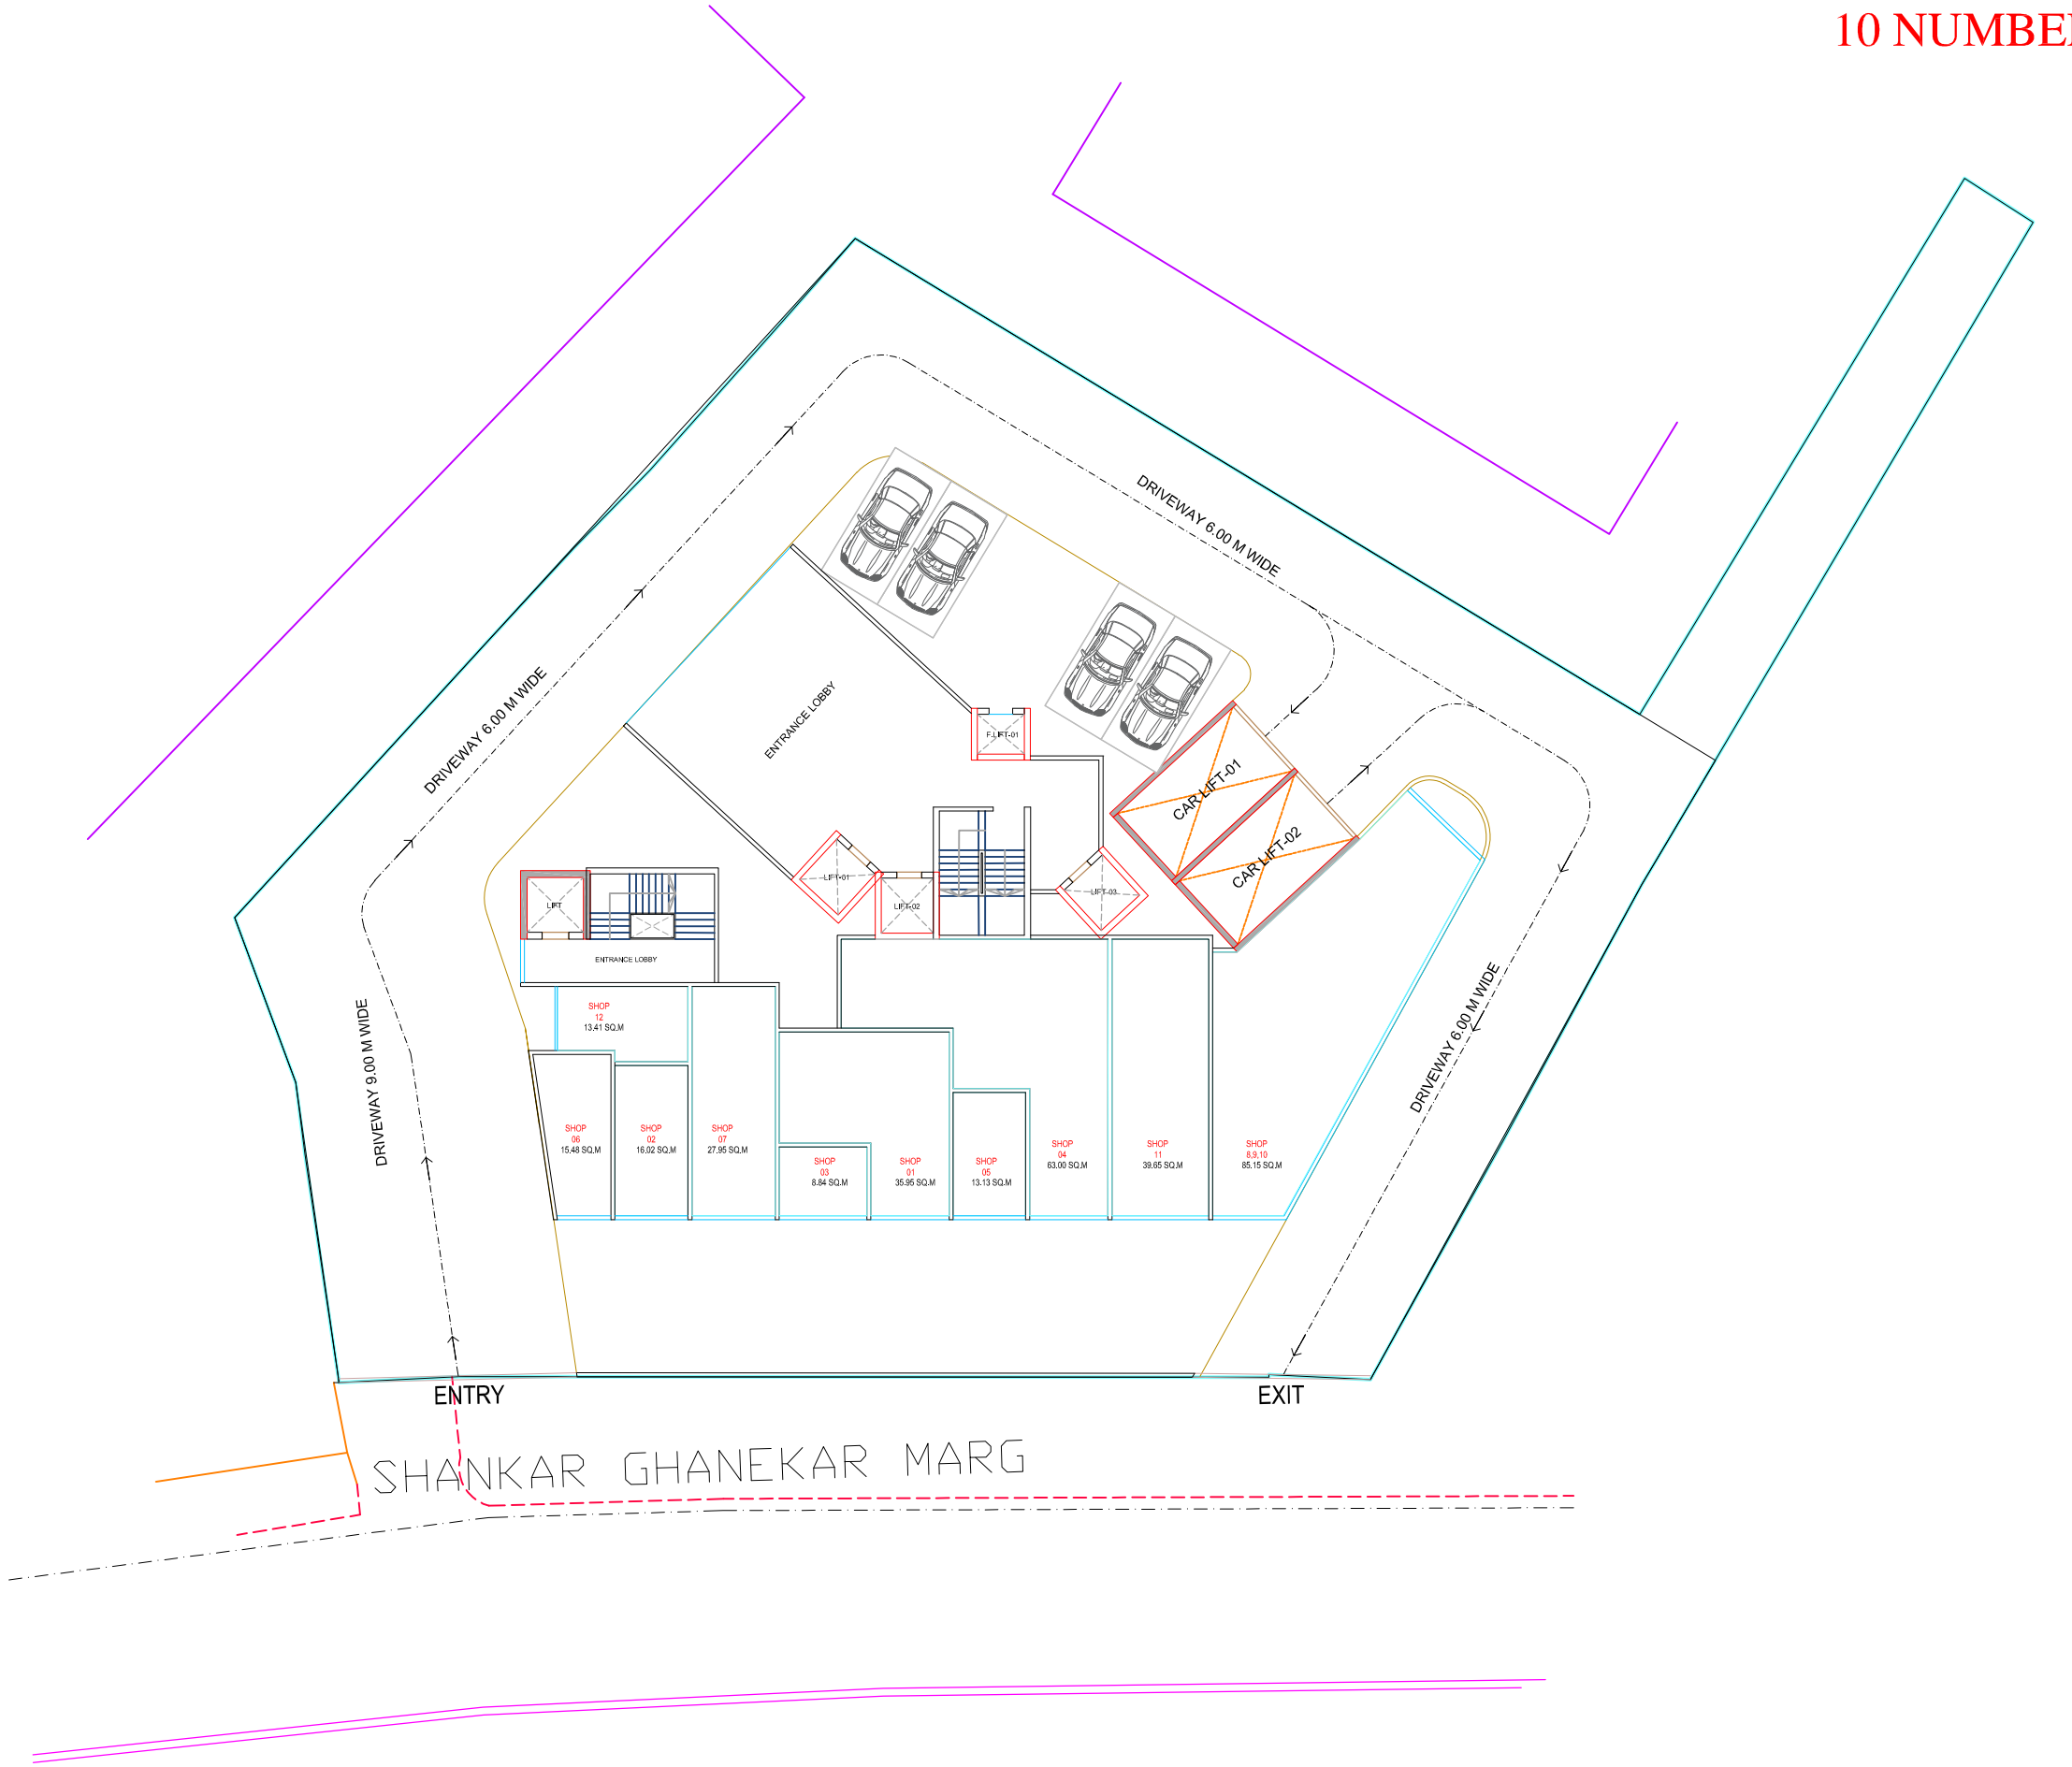

N

DRAWING TITLE:

GROUND FLOOR PLAN

ISSUED DATE	1ST UPDATE	2ND UPDATE	
2023-07-11			

PROJECT:

PROPOSED RESIDENTIAL BUILDING @ DADAR

SCALE	CHECKED BY	DRAWN BY
N.T.S.	AR. ZAFAR	AR. SALONI

CLIENT:

MAYFAIR

ARCHITECT Reza Kabul
PLOT NO.78 - A , 2nd FLOOR ,
TURNER ROAD , BANDRA (W)
MUMBAI - 400 050.
PHONE : 2643 9415 , 2643 0146 ,2645 9896
FAX : 2643 88 78
W : www.architectrezakabul.com